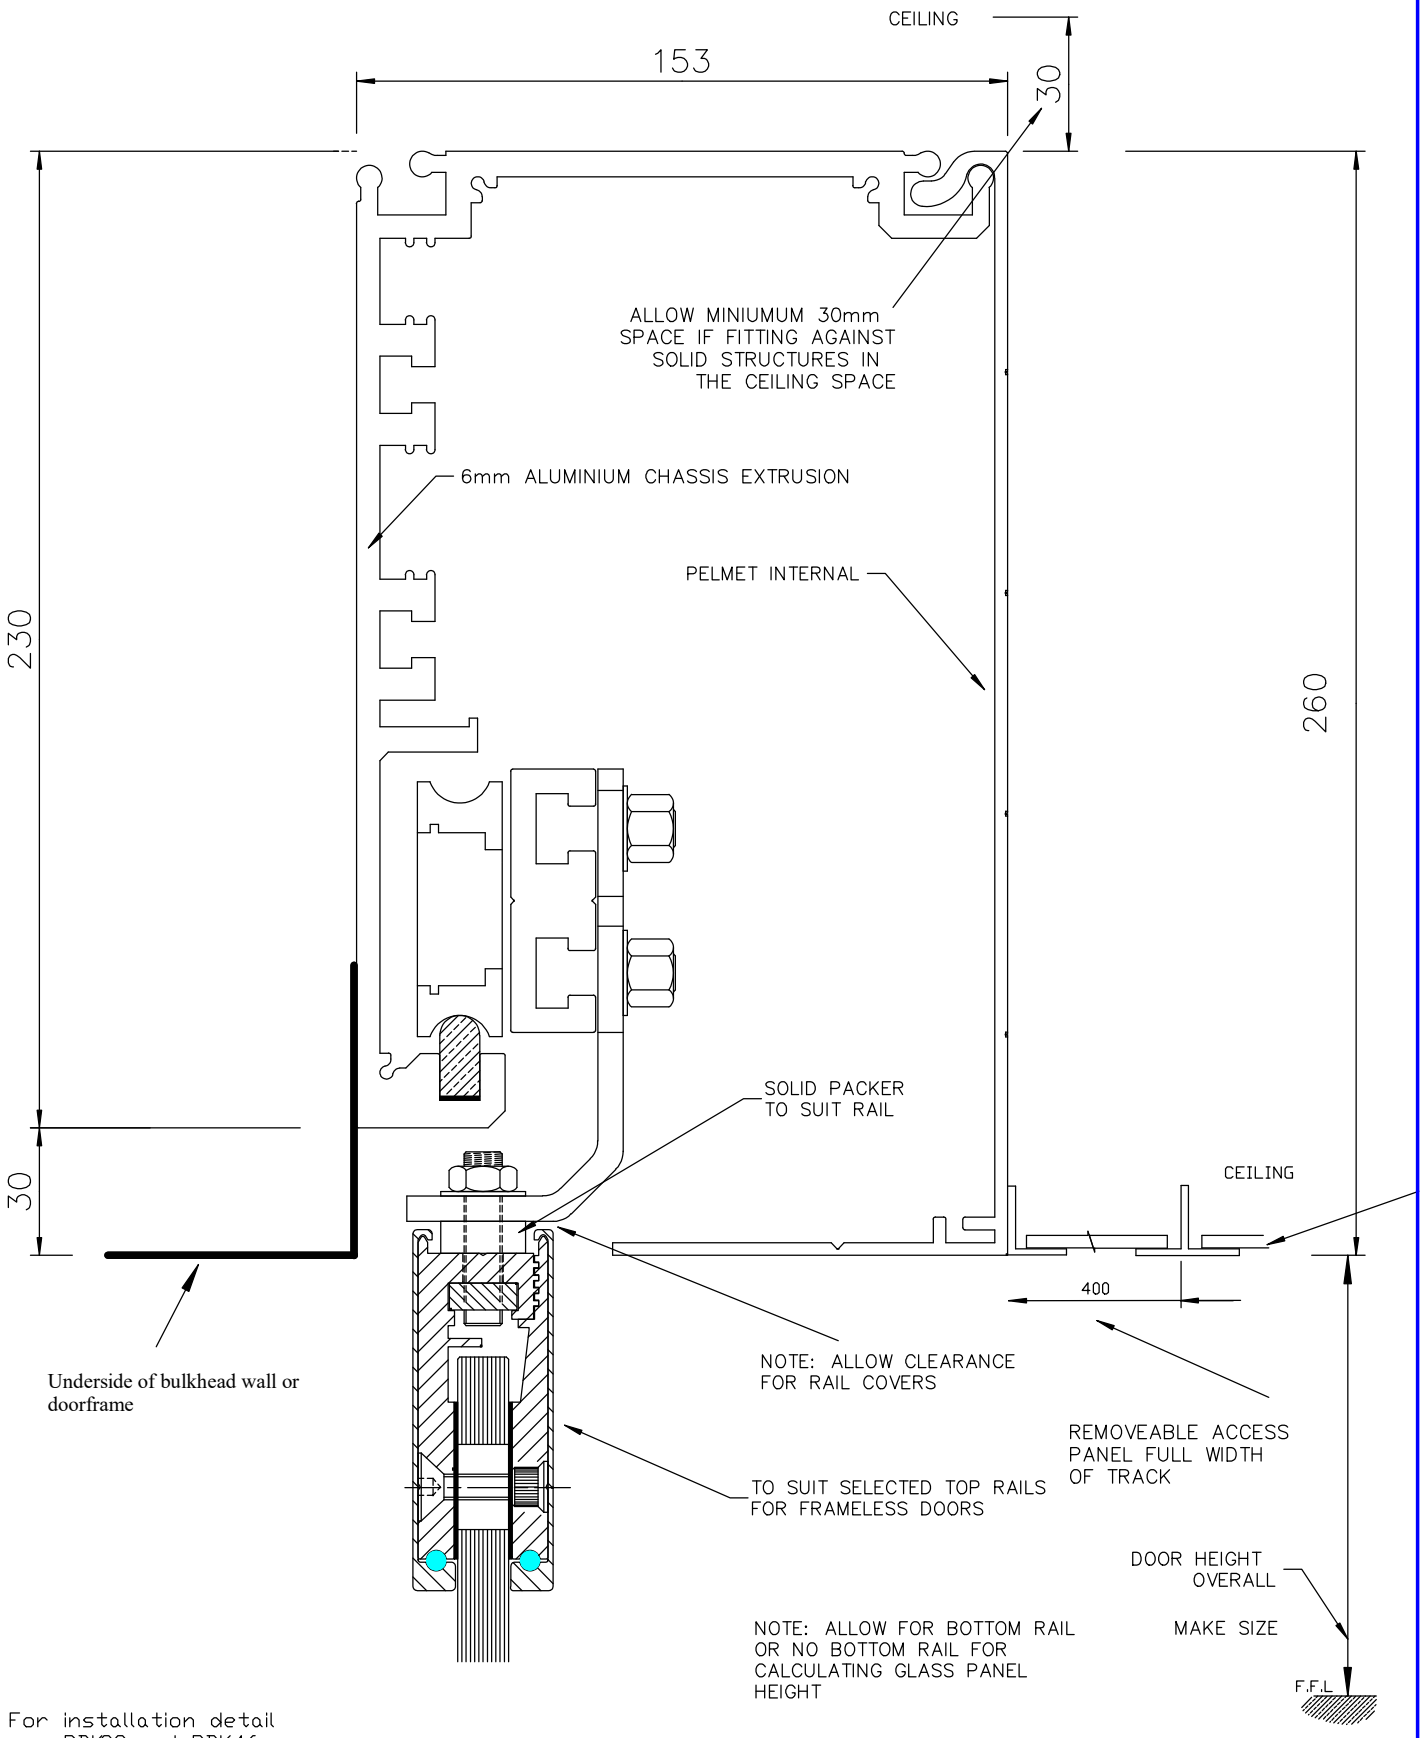

For installation detail
see RBK32 and RBK46

STRUCTURAL MODEL : TYPE 2 CEILING MOUNT

RUBEK
AUTOMATIC DOORS

Always refer to website for current drawing

Rubek Automatic Doors
Unit 2, 79 Achievement Way
Wangara, WA, 6065
Tel (08) 9302 3200
Fax (08) 9302 3400
Web www.rubek.com.au
email sales@rubek.com.au
Copyright Rubek Industries 1994–2022

Date 18-12-2014	Scale N/A
Drawn by TJD	Sheet 10F1
Checked by RVS	File name RBK16