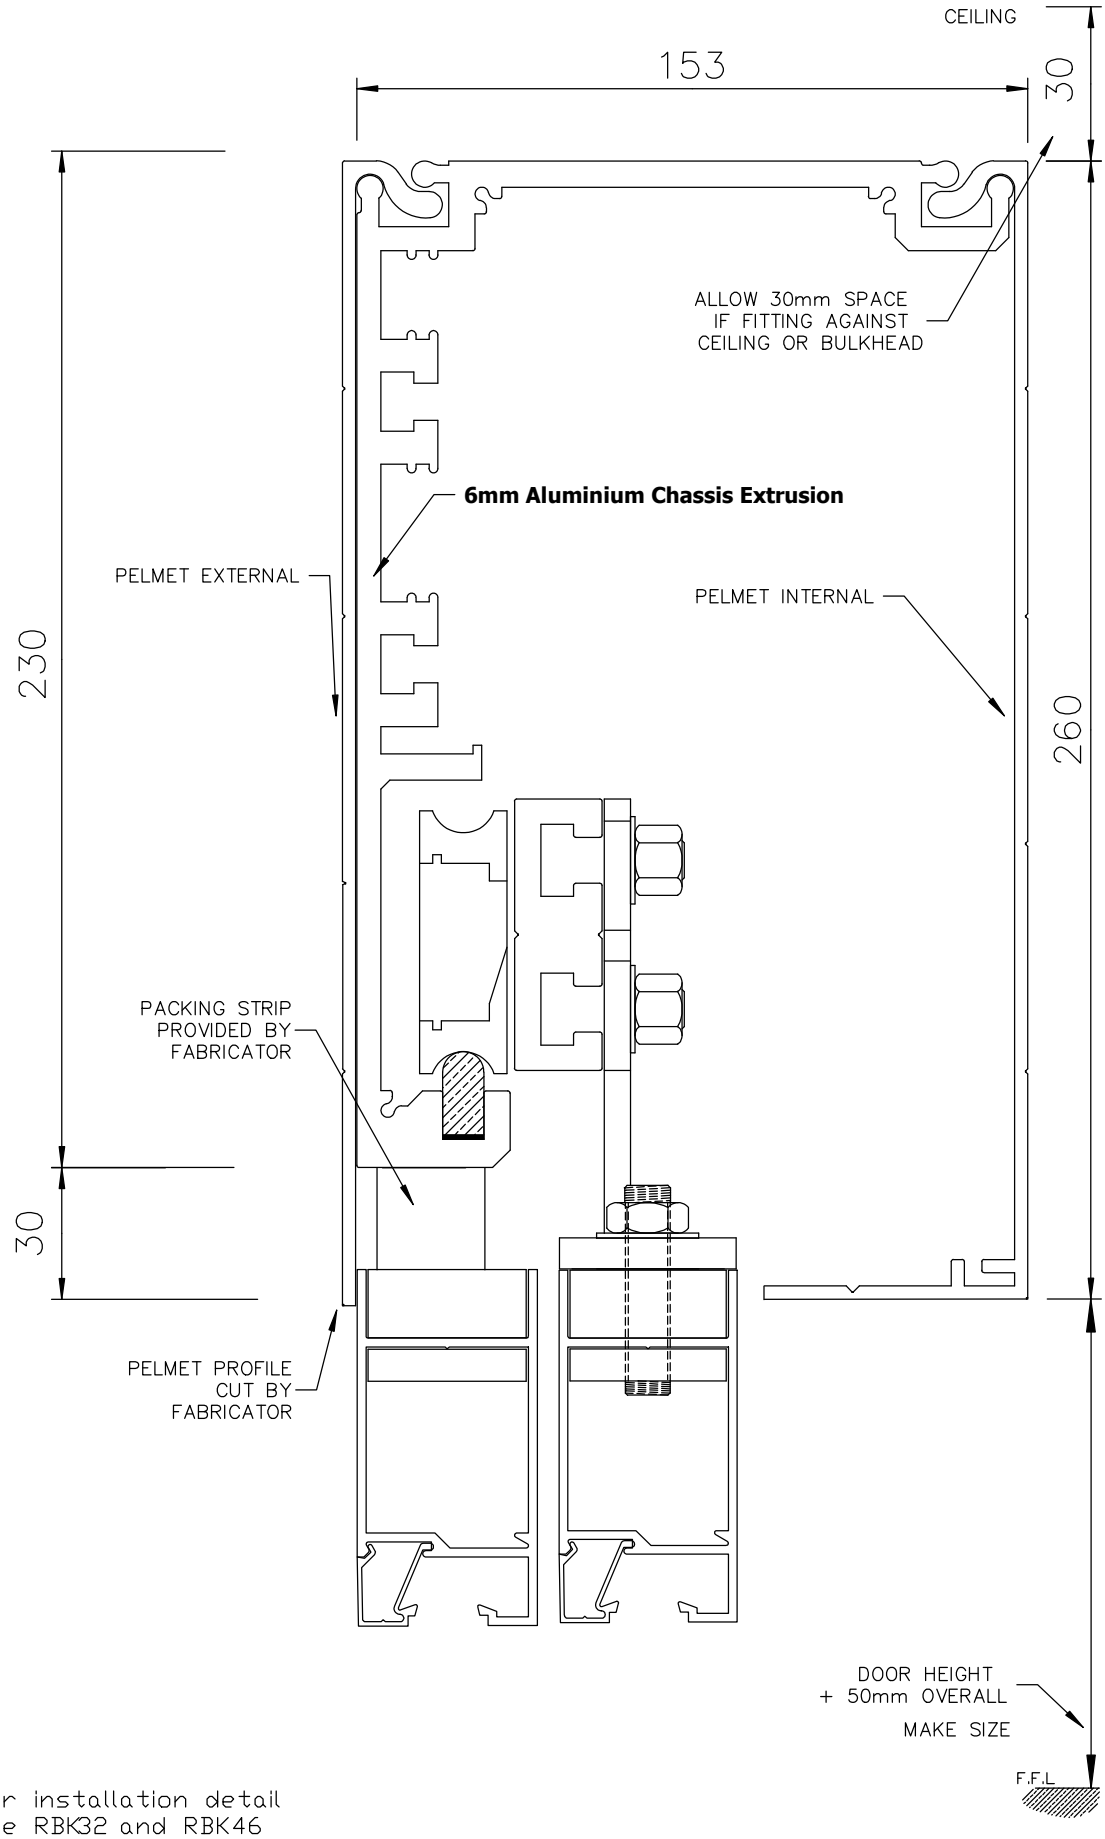


For installation detail
see RBK32 and RBK46

**STRUCTURAL MODEL : TYPE 8**

RUBEK
AUTOMATIC DOORS

Always refer to website for current drawing

Rubek Automatic Doors
Unit 2, 79 Achievement Way
Wangara, WA, 6065
Tel (08) 9302 3200
Fax (08) 9302 3400
Web www.rubek.com.au
email sales@rubek.com.au
Copyright Rubek Industries 1994–2022

| | |
|---|---|
| Date 18-12-2014 | Scale N/A |
| Drawn by TJD | Sheet 10F1 |
| Checked by RVS | File name RBK29 |