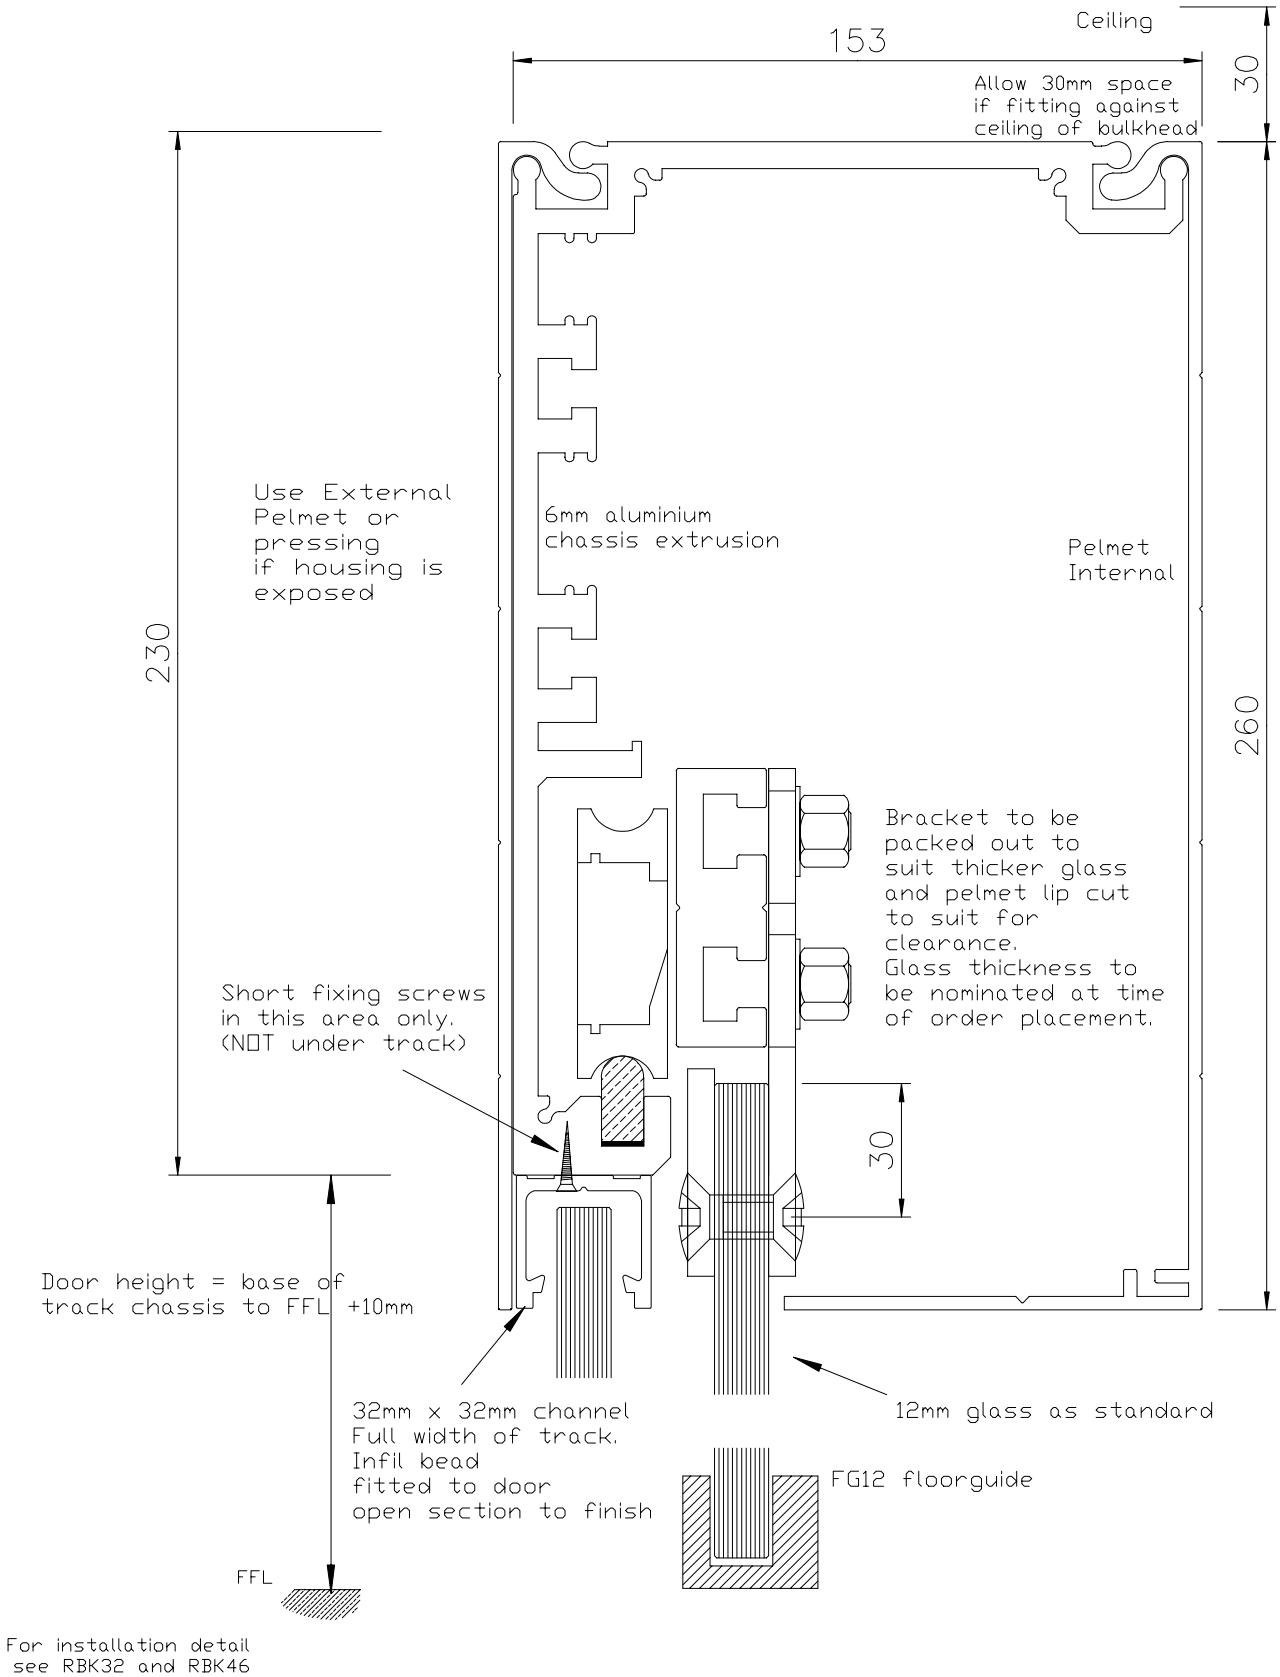

For installation detail
see RBK32 and RBK46

STRUCTURAL MODEL : TYPE 3

Always refer to website for current drawing

Rubek Automatic Doors
Unit 2, 79 Achievement Way
Wangara, WA, 6065
Tel (08) 9302 3200
Fax (08) 9302 3400
Web www.rubek.com.au
email sales@rubek.com.au

Copyright Rubek Industries 1994–2026

Date 17-3-2026	Scale N/A
Drawn by TJD	Sheet 1OF1
Checked by RVS	File name RBK3

RUBEK
AUTOMATIC DOORS