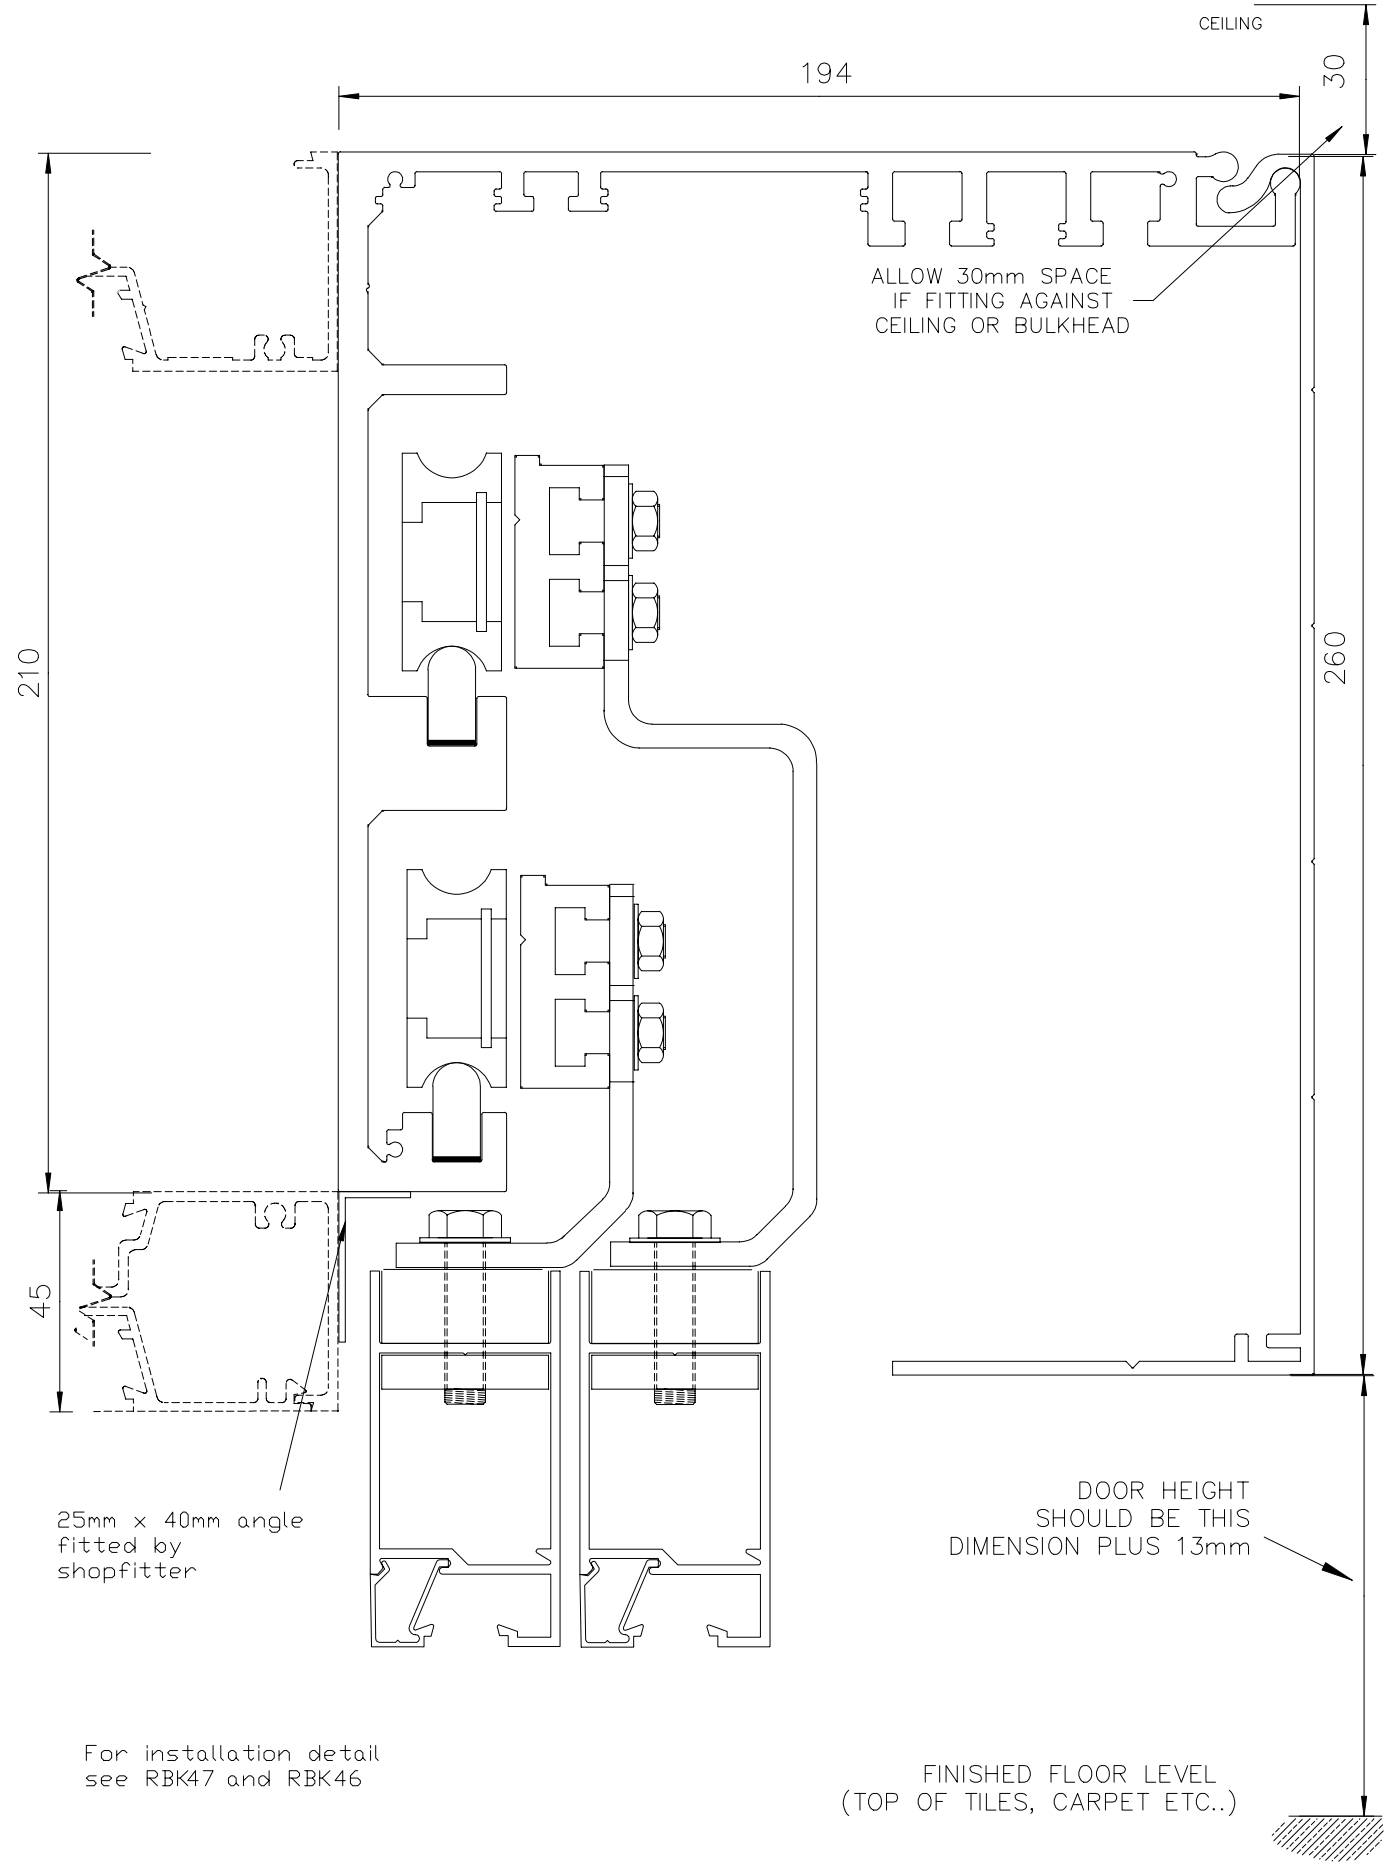

LOW PROFILE : BI-SLIDER - FRAMED

Always refer to website for current drawing

Rubek Automatic Doors
Unit 2, 79 Achievement Way
Wangara, WA, 6065
Tel (08) 9302 3200
Fax (08) 9302 3400
Web www.rubek.com.au
email sales@rubek.com.au
Copyright Rubek Industries 1994–2022

Date	Scale
09-03-2024	N/A
Drawn by	Sheet
TJD	10F1
Checked by	File name
RVS	RBK33

RUBEK
AUTOMATIC DOORS