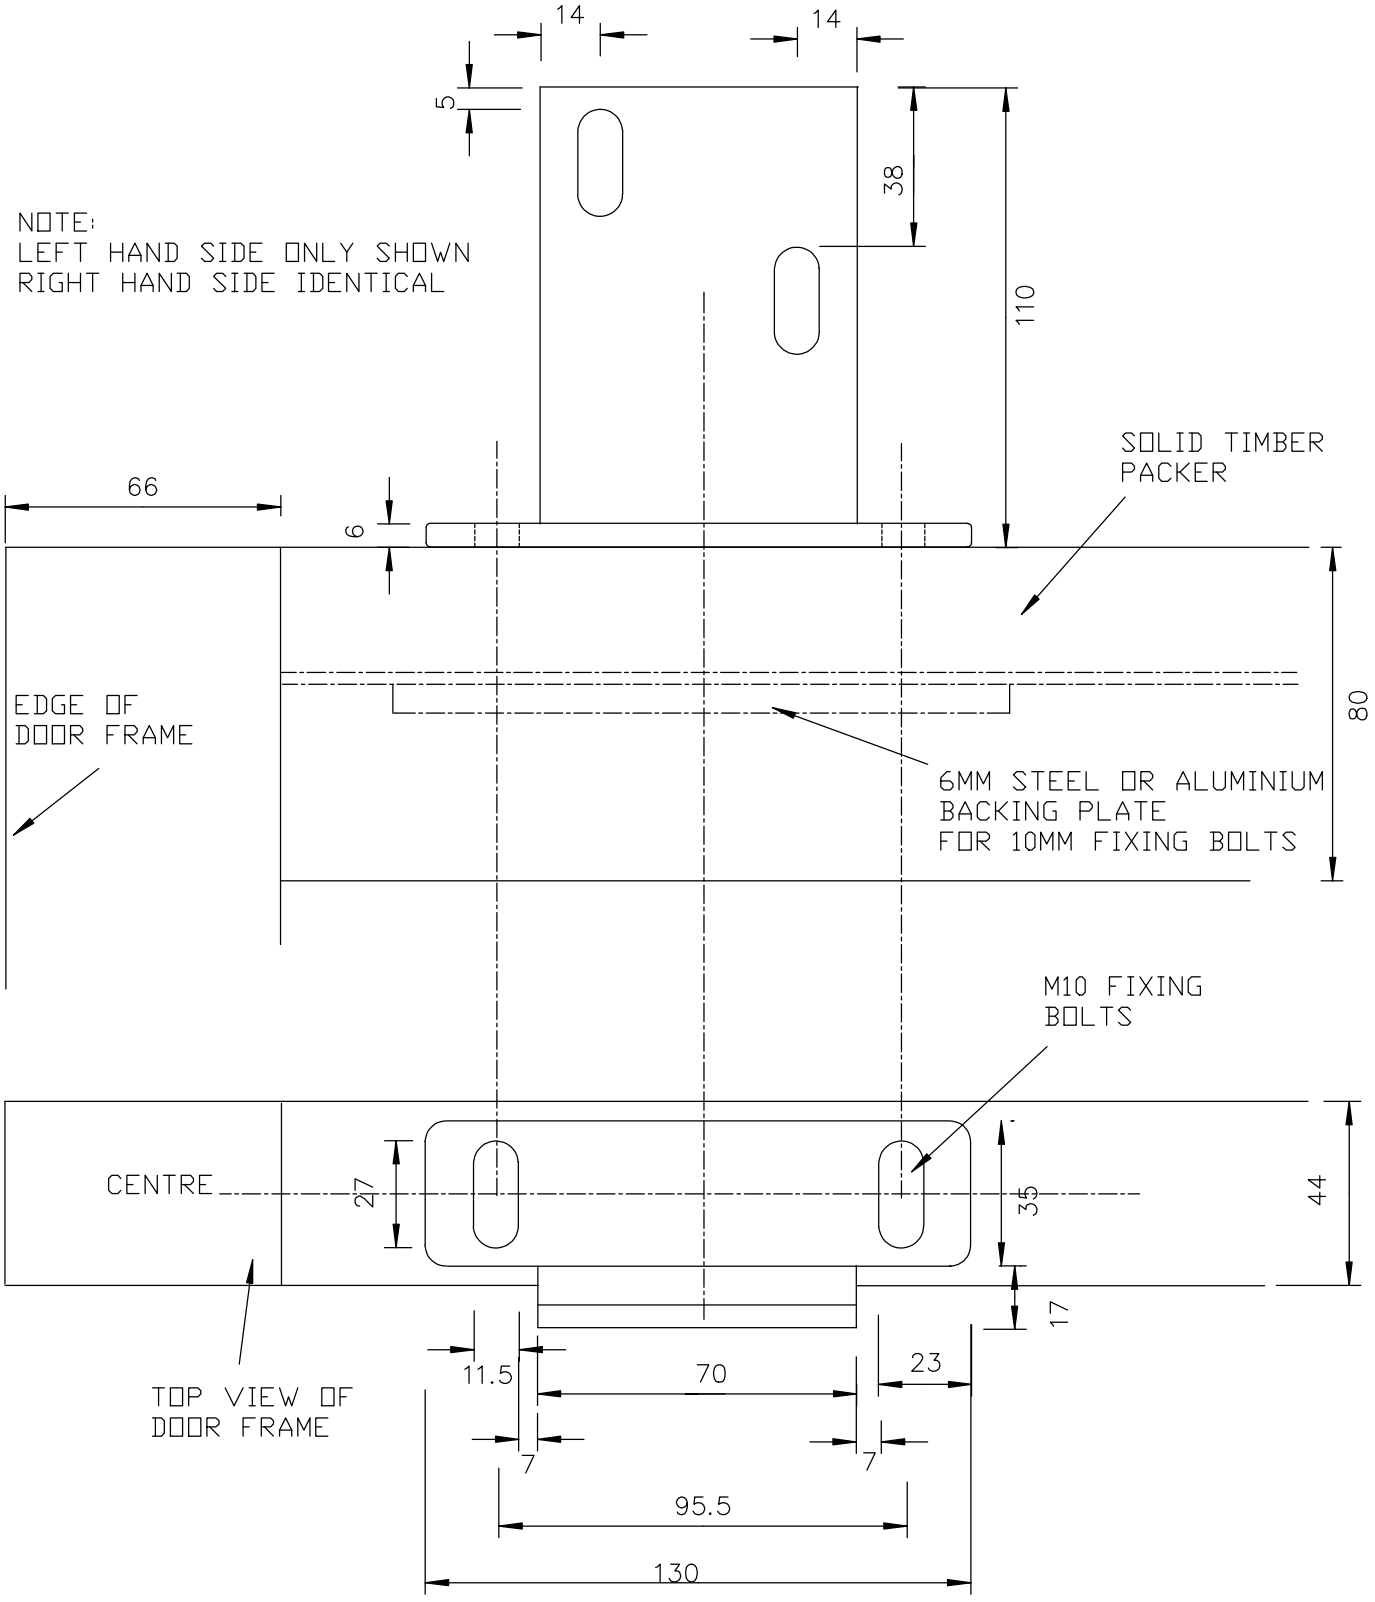

FRAMED DOOR PANEL FIXINGS

Always refer to website for current drawing

Rubek Automatic Doors
Unit 2, 79 Achievement Way
Wangara, WA, 6065
Tel (08) 9302 3200
Fax (08) 9302 3400
Web www.rubek.com.au
email sales@rubek.com.au
Copyright Rubek Industries 1994–2022

RUBEK AUTOMATIC DOORS

Date 18-12-2014	Scale N/A
Drawn by TJD	Sheet 1OF1
Checked by RVS	File name RBK34