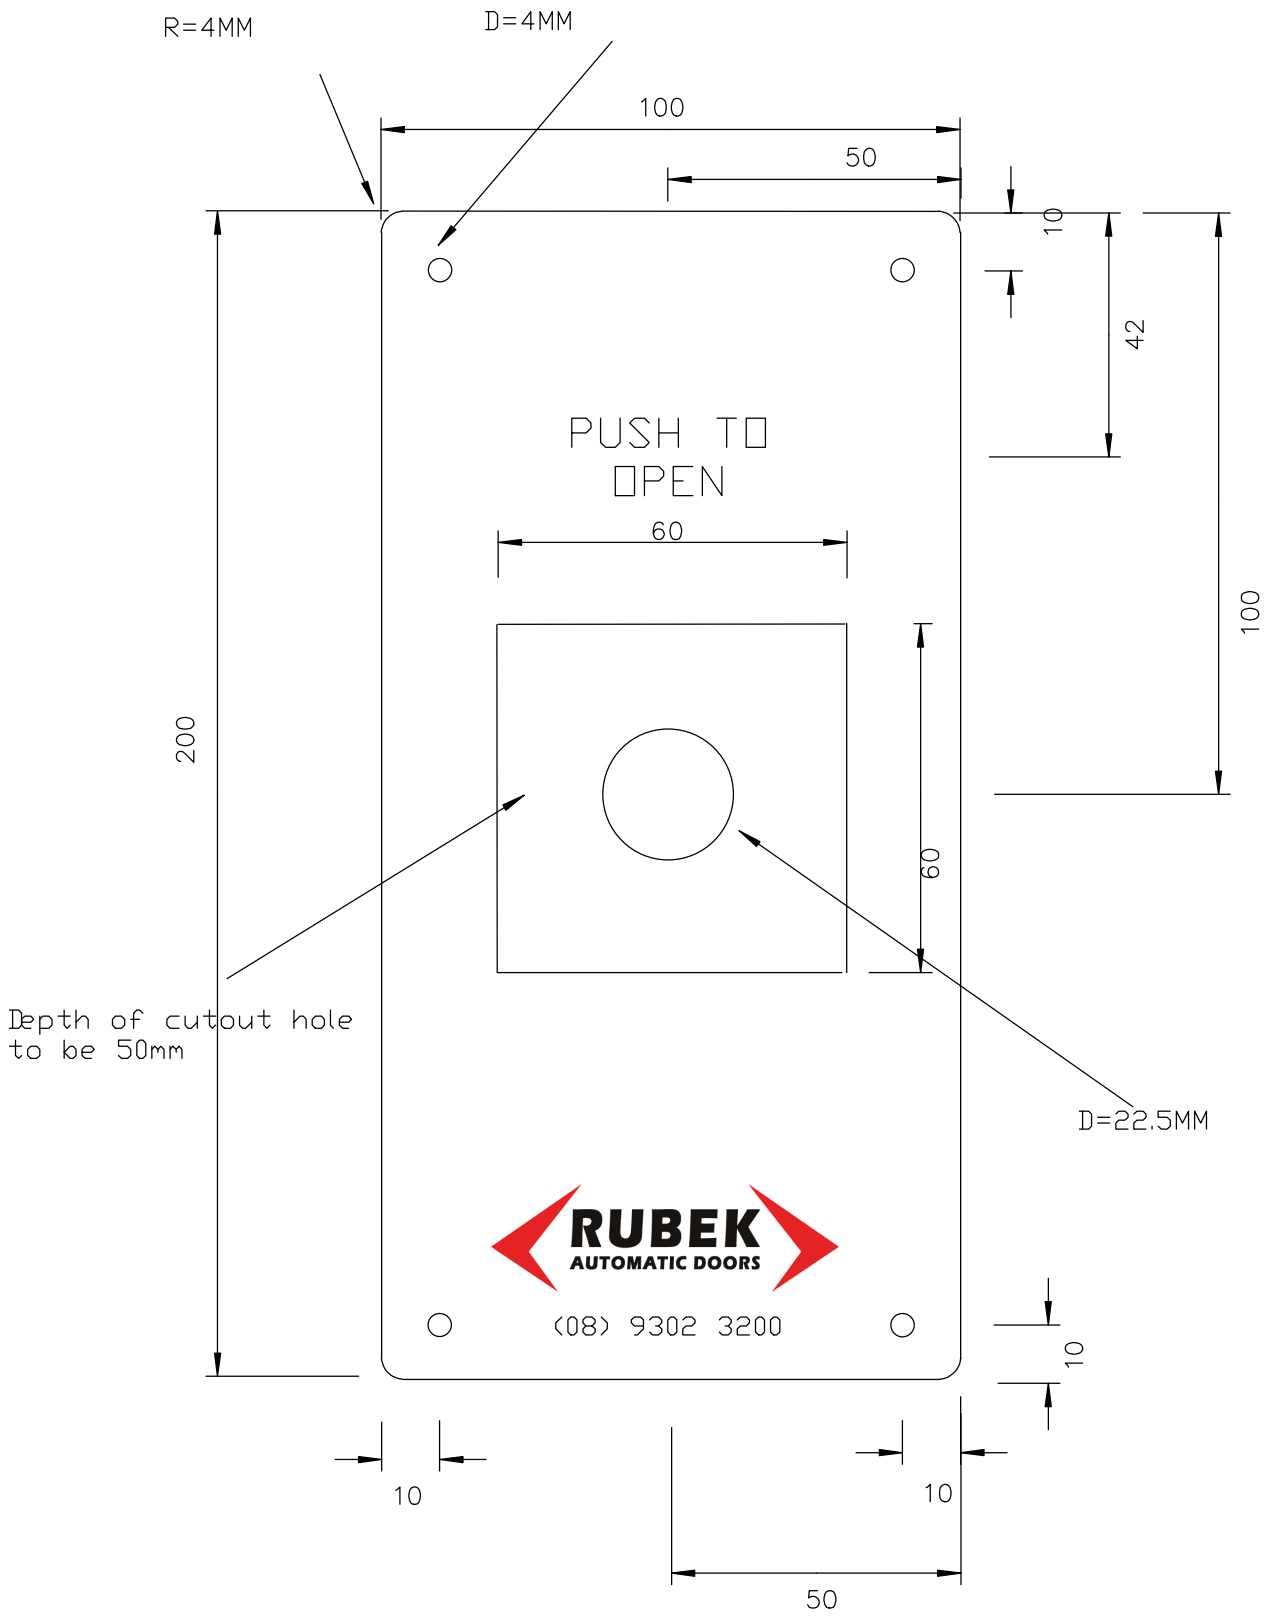

FRONT VIEW OF
OUTSIDE DOOR
CONTROL

CUTOUT LOCATION FOR DOOR PLATES

Always refer to website for current drawing

Rubek Automatic Doors
Unit 2, 79 Achievement Way
Wangara, WA, 6065
Tel (08) 9302 3200
Fax (08) 9302 3400
Web www.rubek.com.au
email sales@rubek.com.au
Copyright Rubek Industries 1994–2022

Date 01-05-2014	Scale N/A
Drawn by TJD	Sheet 1OF1
Checked by RVS	File name RBK40

RUBEK
AUTOMATIC DOORS