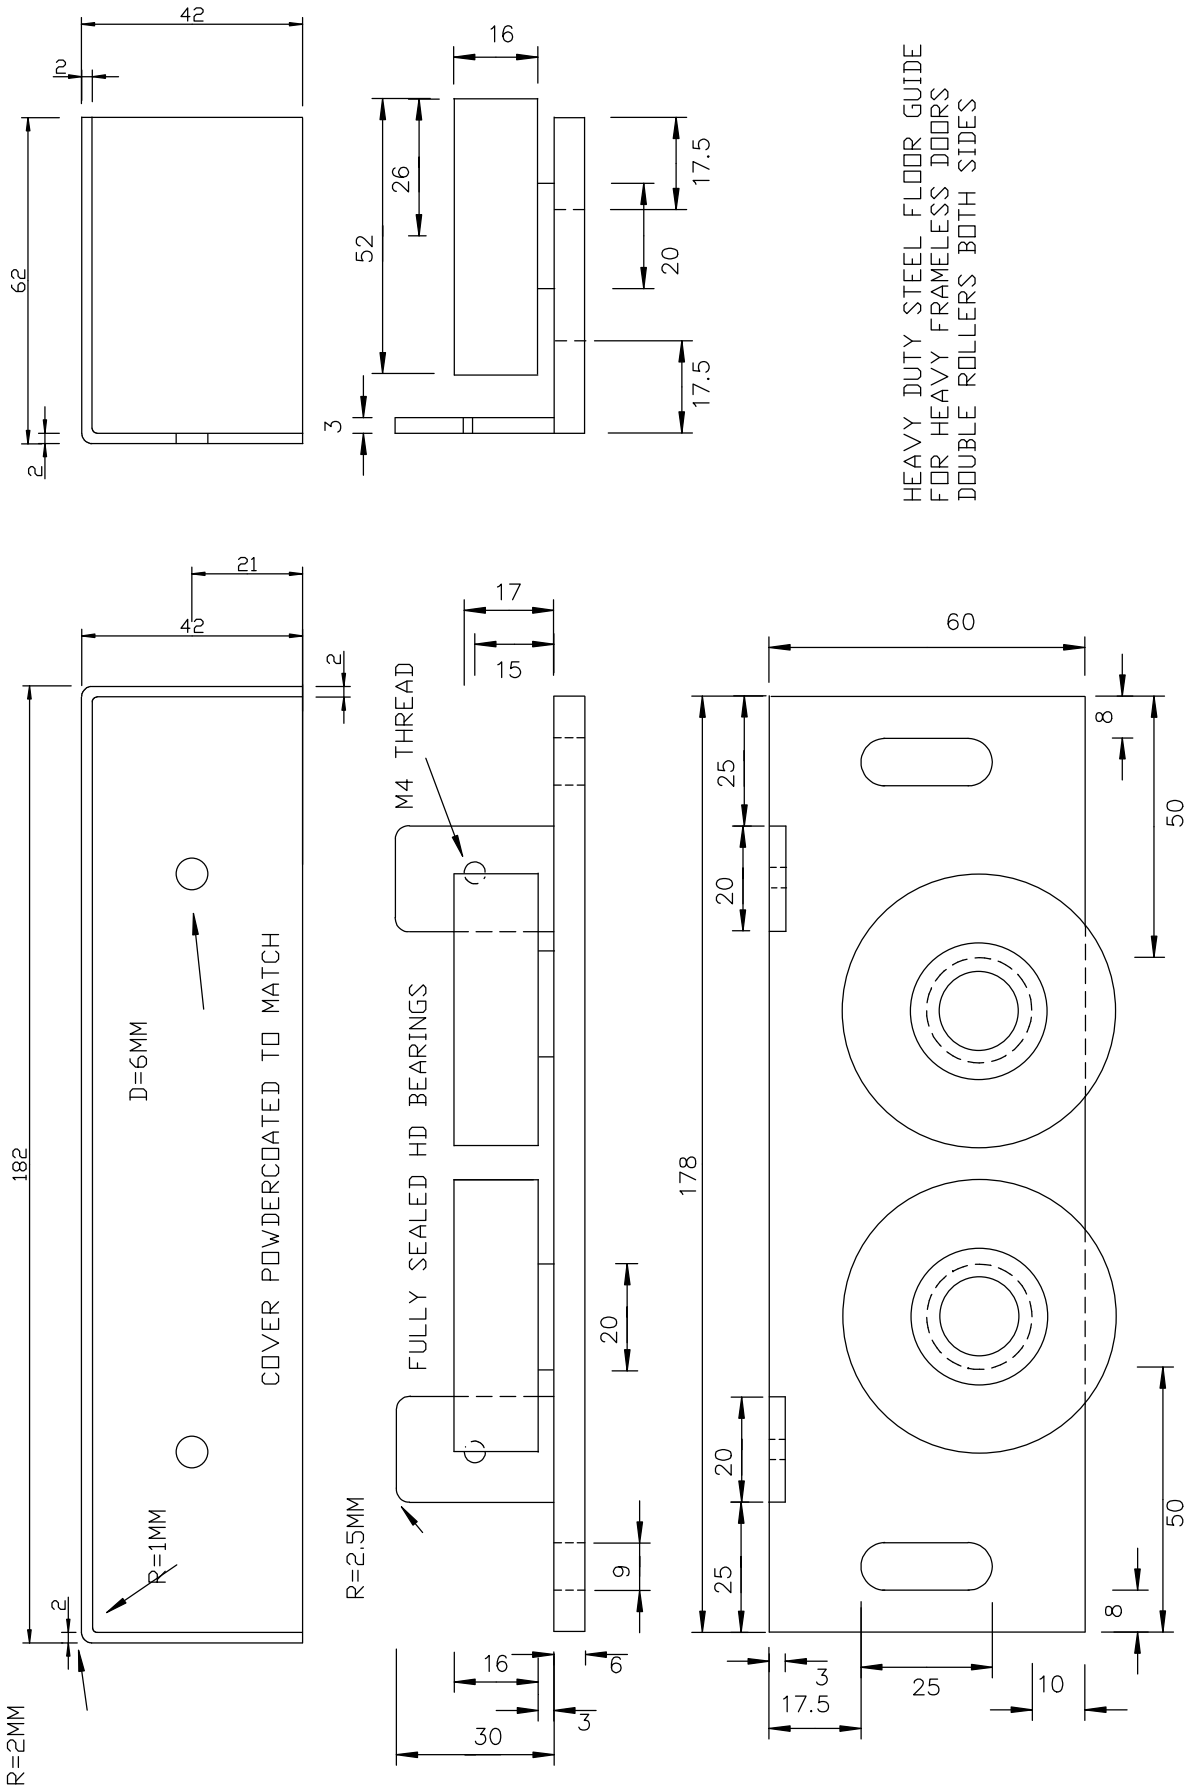

FLOOR GUIDES FOR HEAVY DOORS

Always refer to website for current drawing

Rubek Automatic Doors
Unit 2, 79 Achievement Way
Wangara, WA, 6065
Tel (08) 9302 3200
Fax (08) 9302 3400
Web www.rubek.com.au
email sales@rubek.com.au
Copyright Rubek Industries 1994–2022

Date	Scale
02-02-2015	N/A
Drawn by	Sheet
TJD	1OF1
Checked by	File name
RVS	RBK42

RUBEK
AUTOMATIC DOORS