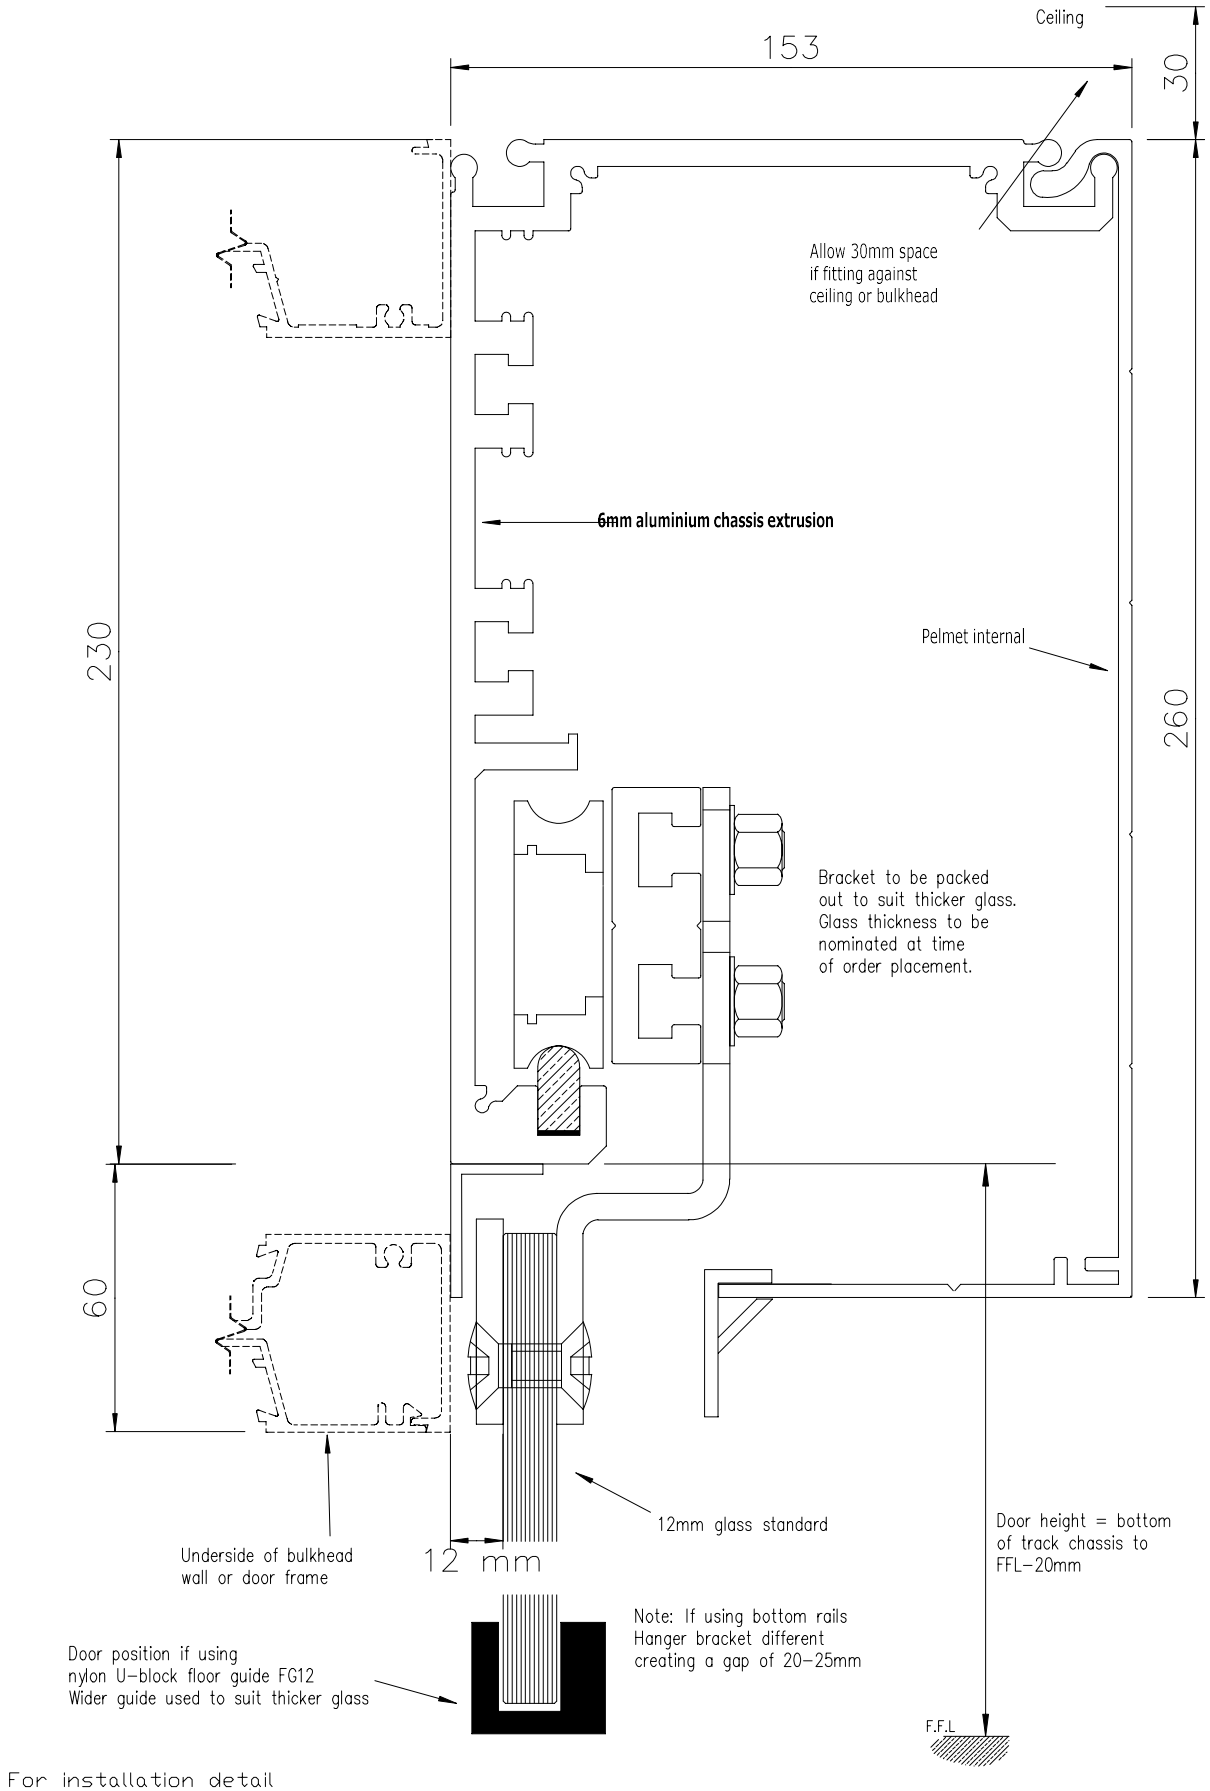

For installation detail
see RBK32 and RBK46

STRUCTURAL MODEL : TYPE 5

Always refer to website for current drawing

Rubek Automatic Doors
Unit 2, 79 Achievement Way
Wangara, WA, 6065
Tel (08) 9302 3200
Fax (08) 9302 3400
Web www.rubek.com.au
email sales@rubek.com.au
Copyright Rubek Industries 1994-2026

Date	Scale
17-03-2026	N/A
Drawn by	Sheet
TJD	10F1
Checked by	File name
RVS	RBK5