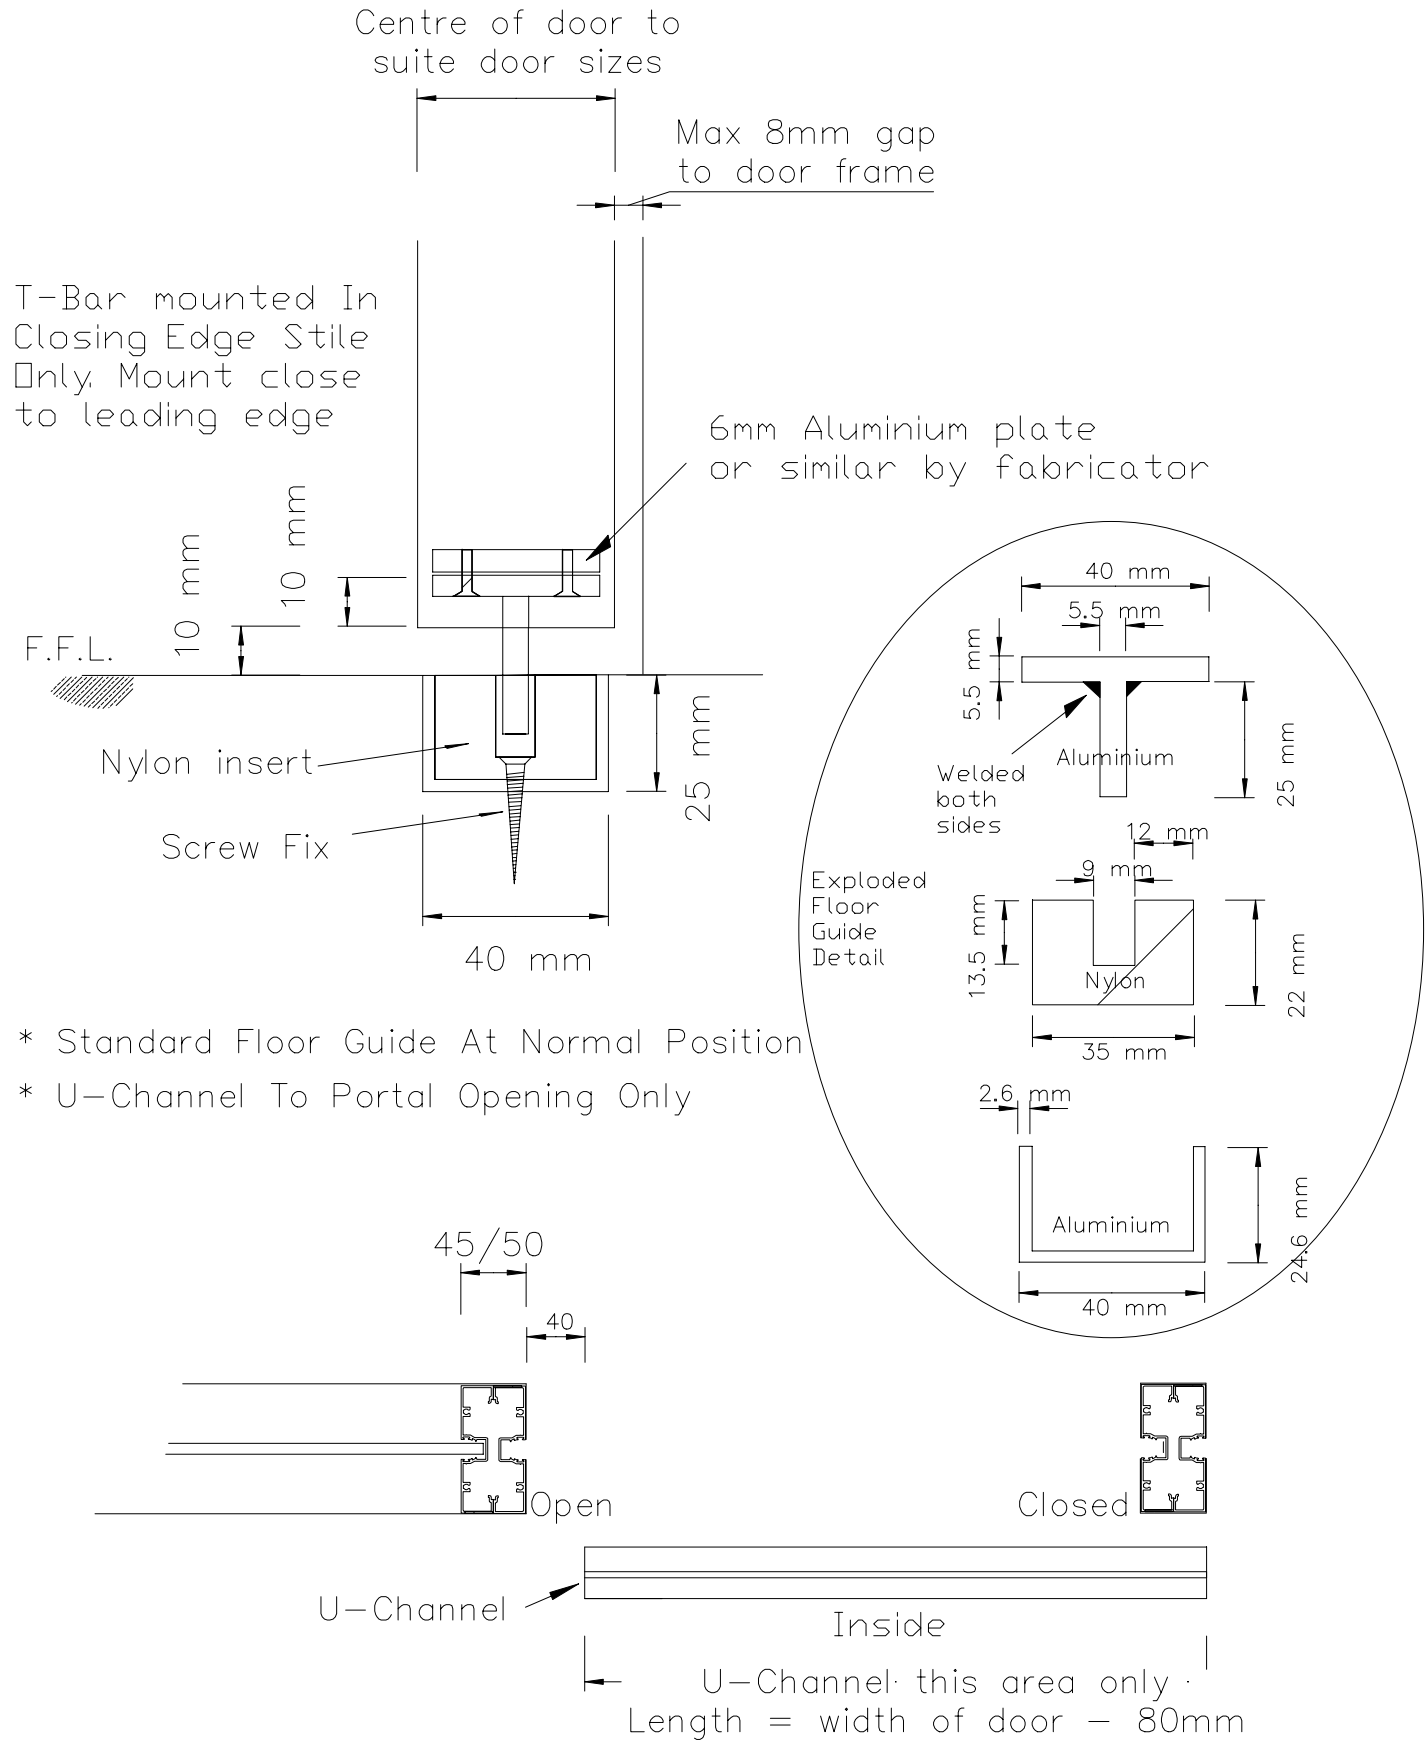

AntiIntrusion Floor Channel Aluminium Sliding Doors	Always refer to website for current drawing Rubek Automatic Doors Unit 2, 79 Achievement Way Wangara, WA, 6065 Tel (08) 9302 3200 Fax (08) 9302 3400 Web www.rubek.com.au email sales@rubek.com.au Copyright Rubek Industries 1994-2022	Date 31-07-2024	Scale N/A
RUBEK AUTOMATIC DOORS		Drawn by TJD	Sheet 10F1
		Checked by RVS	File name RBK56